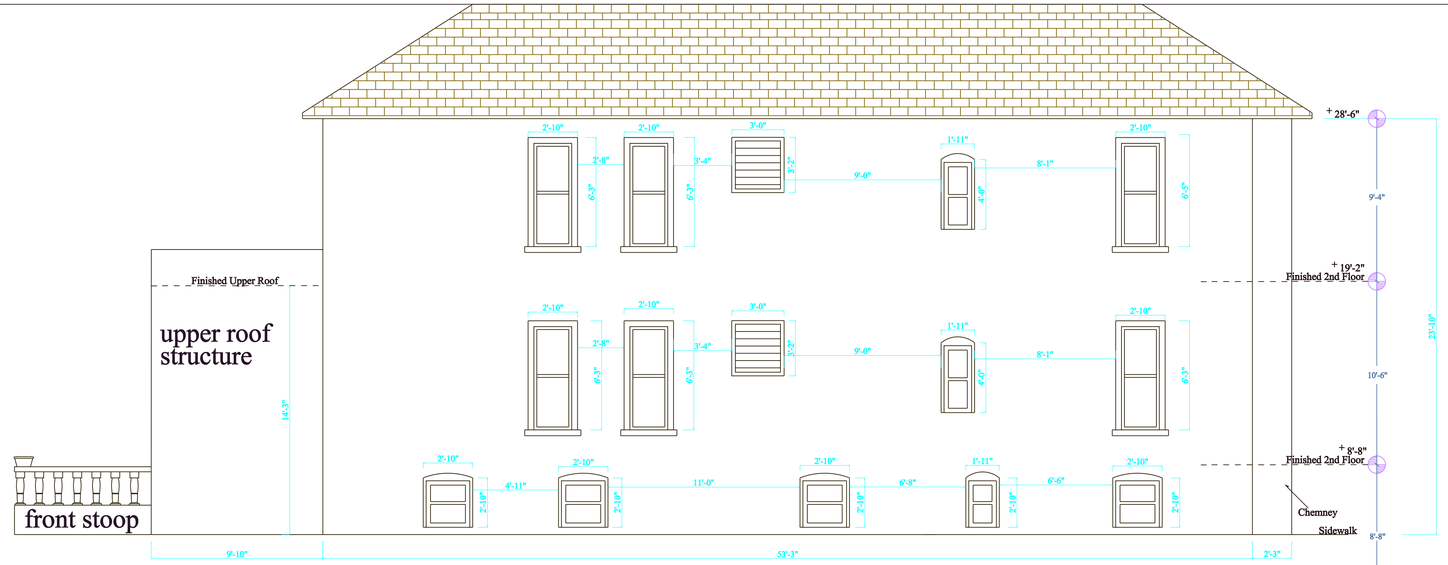

SIDE ELEVATION LAYOUT

COLIN PLACE SIDE VIEW EXISTING ARCHITECTUAL

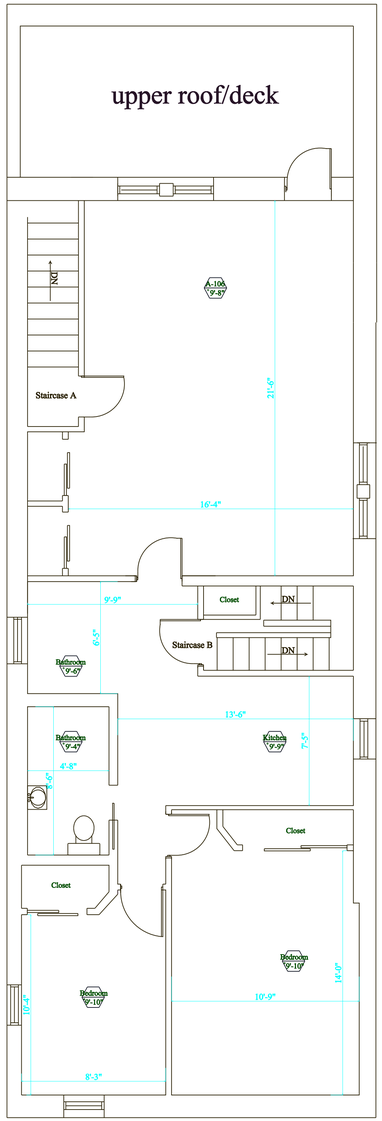

SECOND FLOOR LAYOUT

EXISTING ARCHITECTUAL

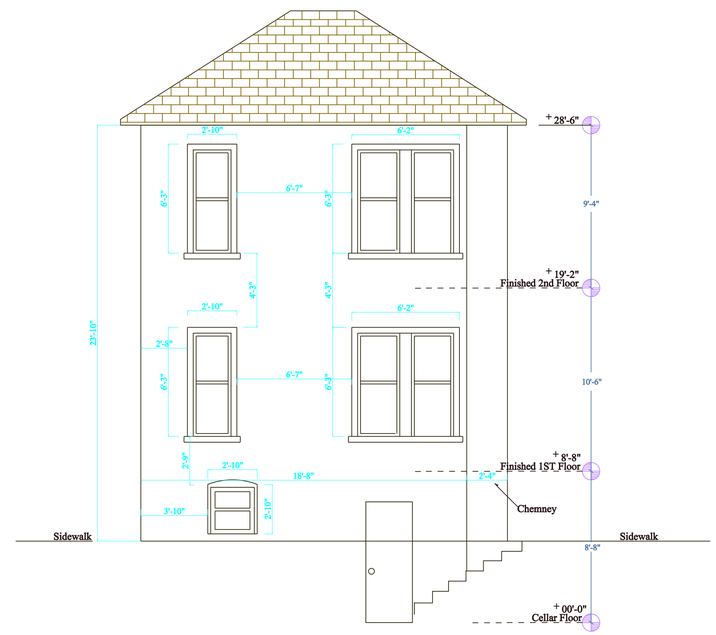

REAR ELEVATION LAYOUT

EXISTING ARCHITECTUAL

Autocad 2007

Apartment Key Plan,
1st Floor

Abbreviations/Legend/Symbols:

AD	Access Door		Symbol for 1 inch accoustic Linning Inside of Duct	+8'-2"	Symbol For Duct Height, from finished floor to the bottom of duct.		
+8'-2"	Symbol for Duct Height from Finished floor to Bottom of Duct		Symbol for cap at the end of duct	W.M.S	Wire Mesh Screen		Beams
			Fire Damper	F.S.D	Fire Smoke Damper		Columns
			Symbol for Room Number and Ceiling Height	V.D.	Volume Damper	M	Motor on a Motorized Fire Smoke Damper

Notes:

1. Drawing Submitted April 20th 2011

Plot Plan:

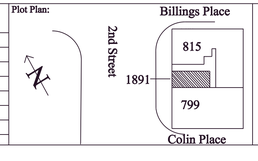

Project Title:

1891 East 2nd Street
Brooklyn New york 11223
New Yok, New York

Company/Contractor:
Breezin HVAC Inc.
106B Wakefield Avenue
Staten Island, N.Y. 10314

Project #

Shop Drawing Number: A2

Floor: Second Floor and Side View Existing Architectual Layout

Scale: 3/8 =1'-0

Date: Apr. 20th 2011

Drawn By : Muqaatil Smith